10376

after the middle plates has been installed.

1495x2998 - changed positions in 06.03.2013 according to designer's requirement

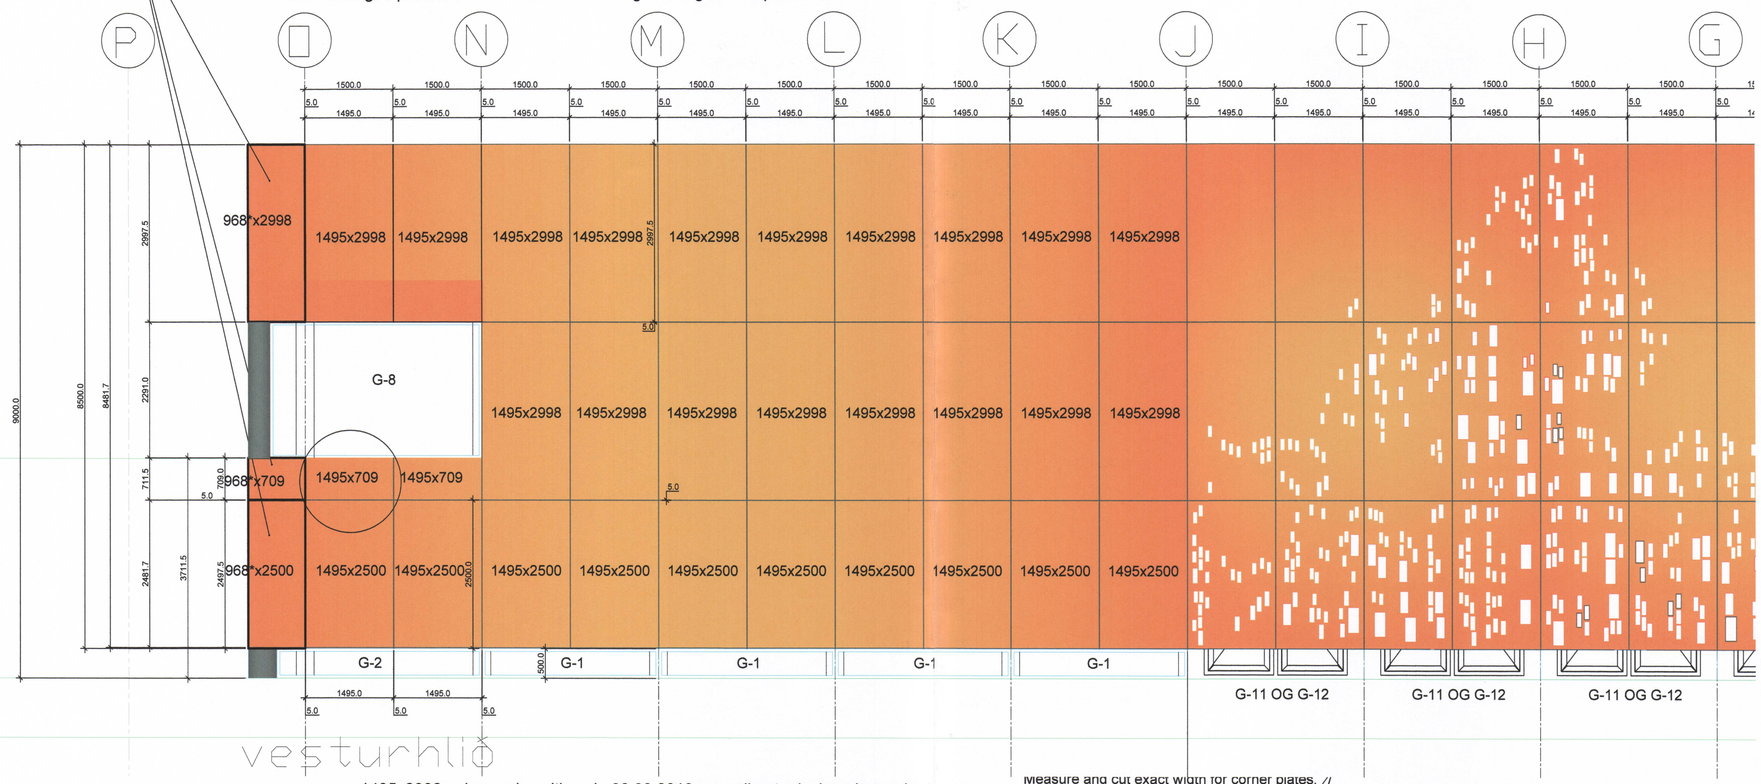

1495x2998 - changed positions in 06.03.2013 according to designer's requirement

Measure and cut exact width for corner plates, after the middle plates has been installed.

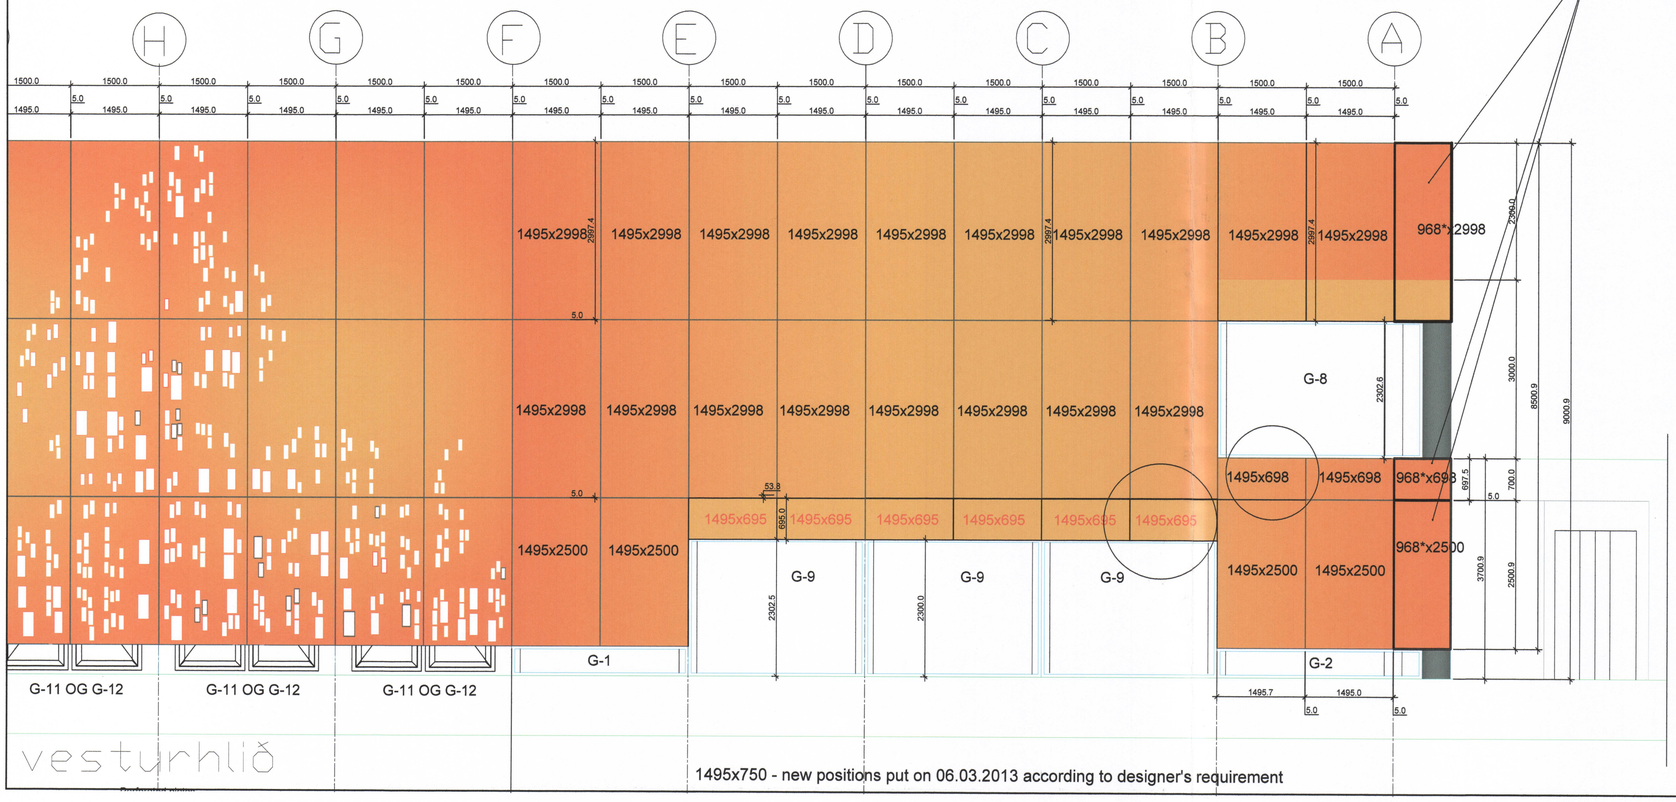

1495x750 - new positions put on 06.03.2013 according to designer's requirement

SAMÞYKKT AF BYGGINGARFULLTRÚA
21. MAÍ 2013
BYGGINGARFULLTRÚINN Í VESTMANNAEYJUM

UNDIRRITUN SAMRÆMINGARHÖNNUÐAR
Björgvin Björgvinsson
270963-5449

ÚTG. DAGS | SKÝRINGAR | TEIK. HANN RÝNT SAMÞ

mkg
Margrét Kristín Gunnarsdóttir
arkitekt MAA
Strandgata 81
220 Hafnarfjörður
netfang: maggastinagunna@hotmail.com
sími: 841-6868

tpz teiknistofa
Kirkjuvegi 23 900
Vestmannaeyjum
Sími 481-2711
tpz@teiknistofa.is
www.teiknistofa.is

VERKÍS
www.verkis.is - sími: +354 422 8000

SAMÞYKKT: Björgvin Björgvinsson 270963-5449

ÚTG. DAGS	HANNAÐ	MÆLIKVARÐI
09.04.2013	MKG	1:50
YFIRFARIÐ	TEIKNAÐ	
PZ	S.B.C/EA	

ELDHEIMAR
GOSMYNJASAFN
ÚTVEGGJAKLÆÐNING
ÚTLIT
VESTURHLIÐ

VERKFANG 0436-2 TEIKNING 165

© Öll afnot og afritun teikningar, að hluta eða í heild er háð skriflegu leyfi höfunda

S:\verkefni\A-VERK\0\0\0436\eldheimar\0436-2900_teikn\620_tpz\ACAD\tutanhusteikningar_sent\090413.dwg, 165, 11.4.2013 14:21:13